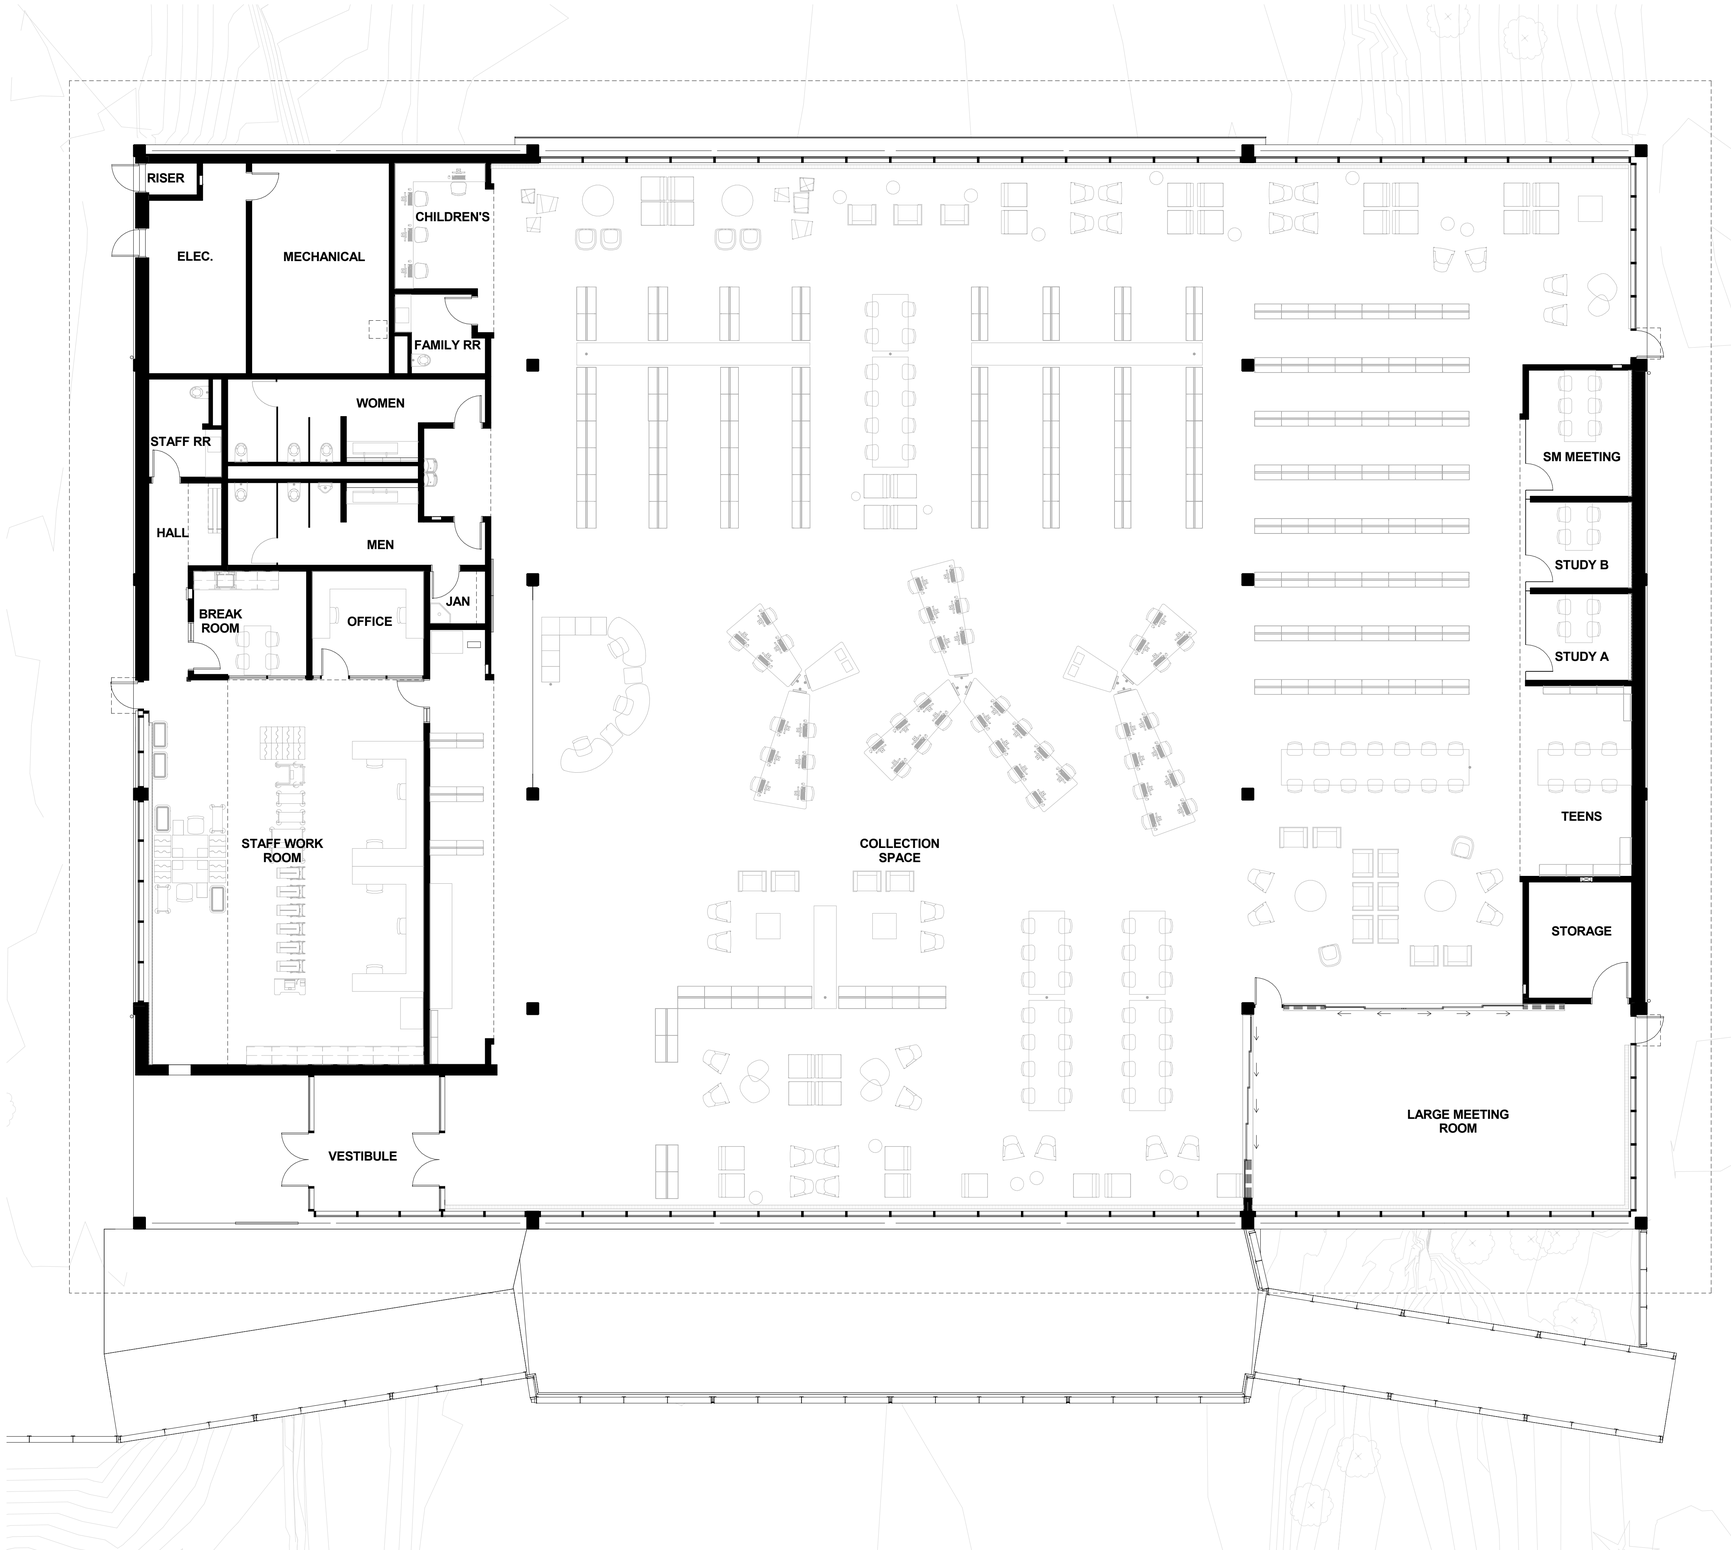
RISER
ELEC.
MECHANICAL
CHILDREN'S
FAMILY RR
WOMEN
STAFF RR
HALL
MEN
BREAK ROOM
OFFICE
JAN
STAFF WORK ROOM
VESTIBULE
COLLECTION SPACE
SM MEETING
STUDY B
STUDY A
TEENS
STORAGE
LARGE MEETING ROOM