SPRINGBROOK CREEK WETLAND AND HABITAT MITIGATION BANK : SUMMARY CONCEPT MAP

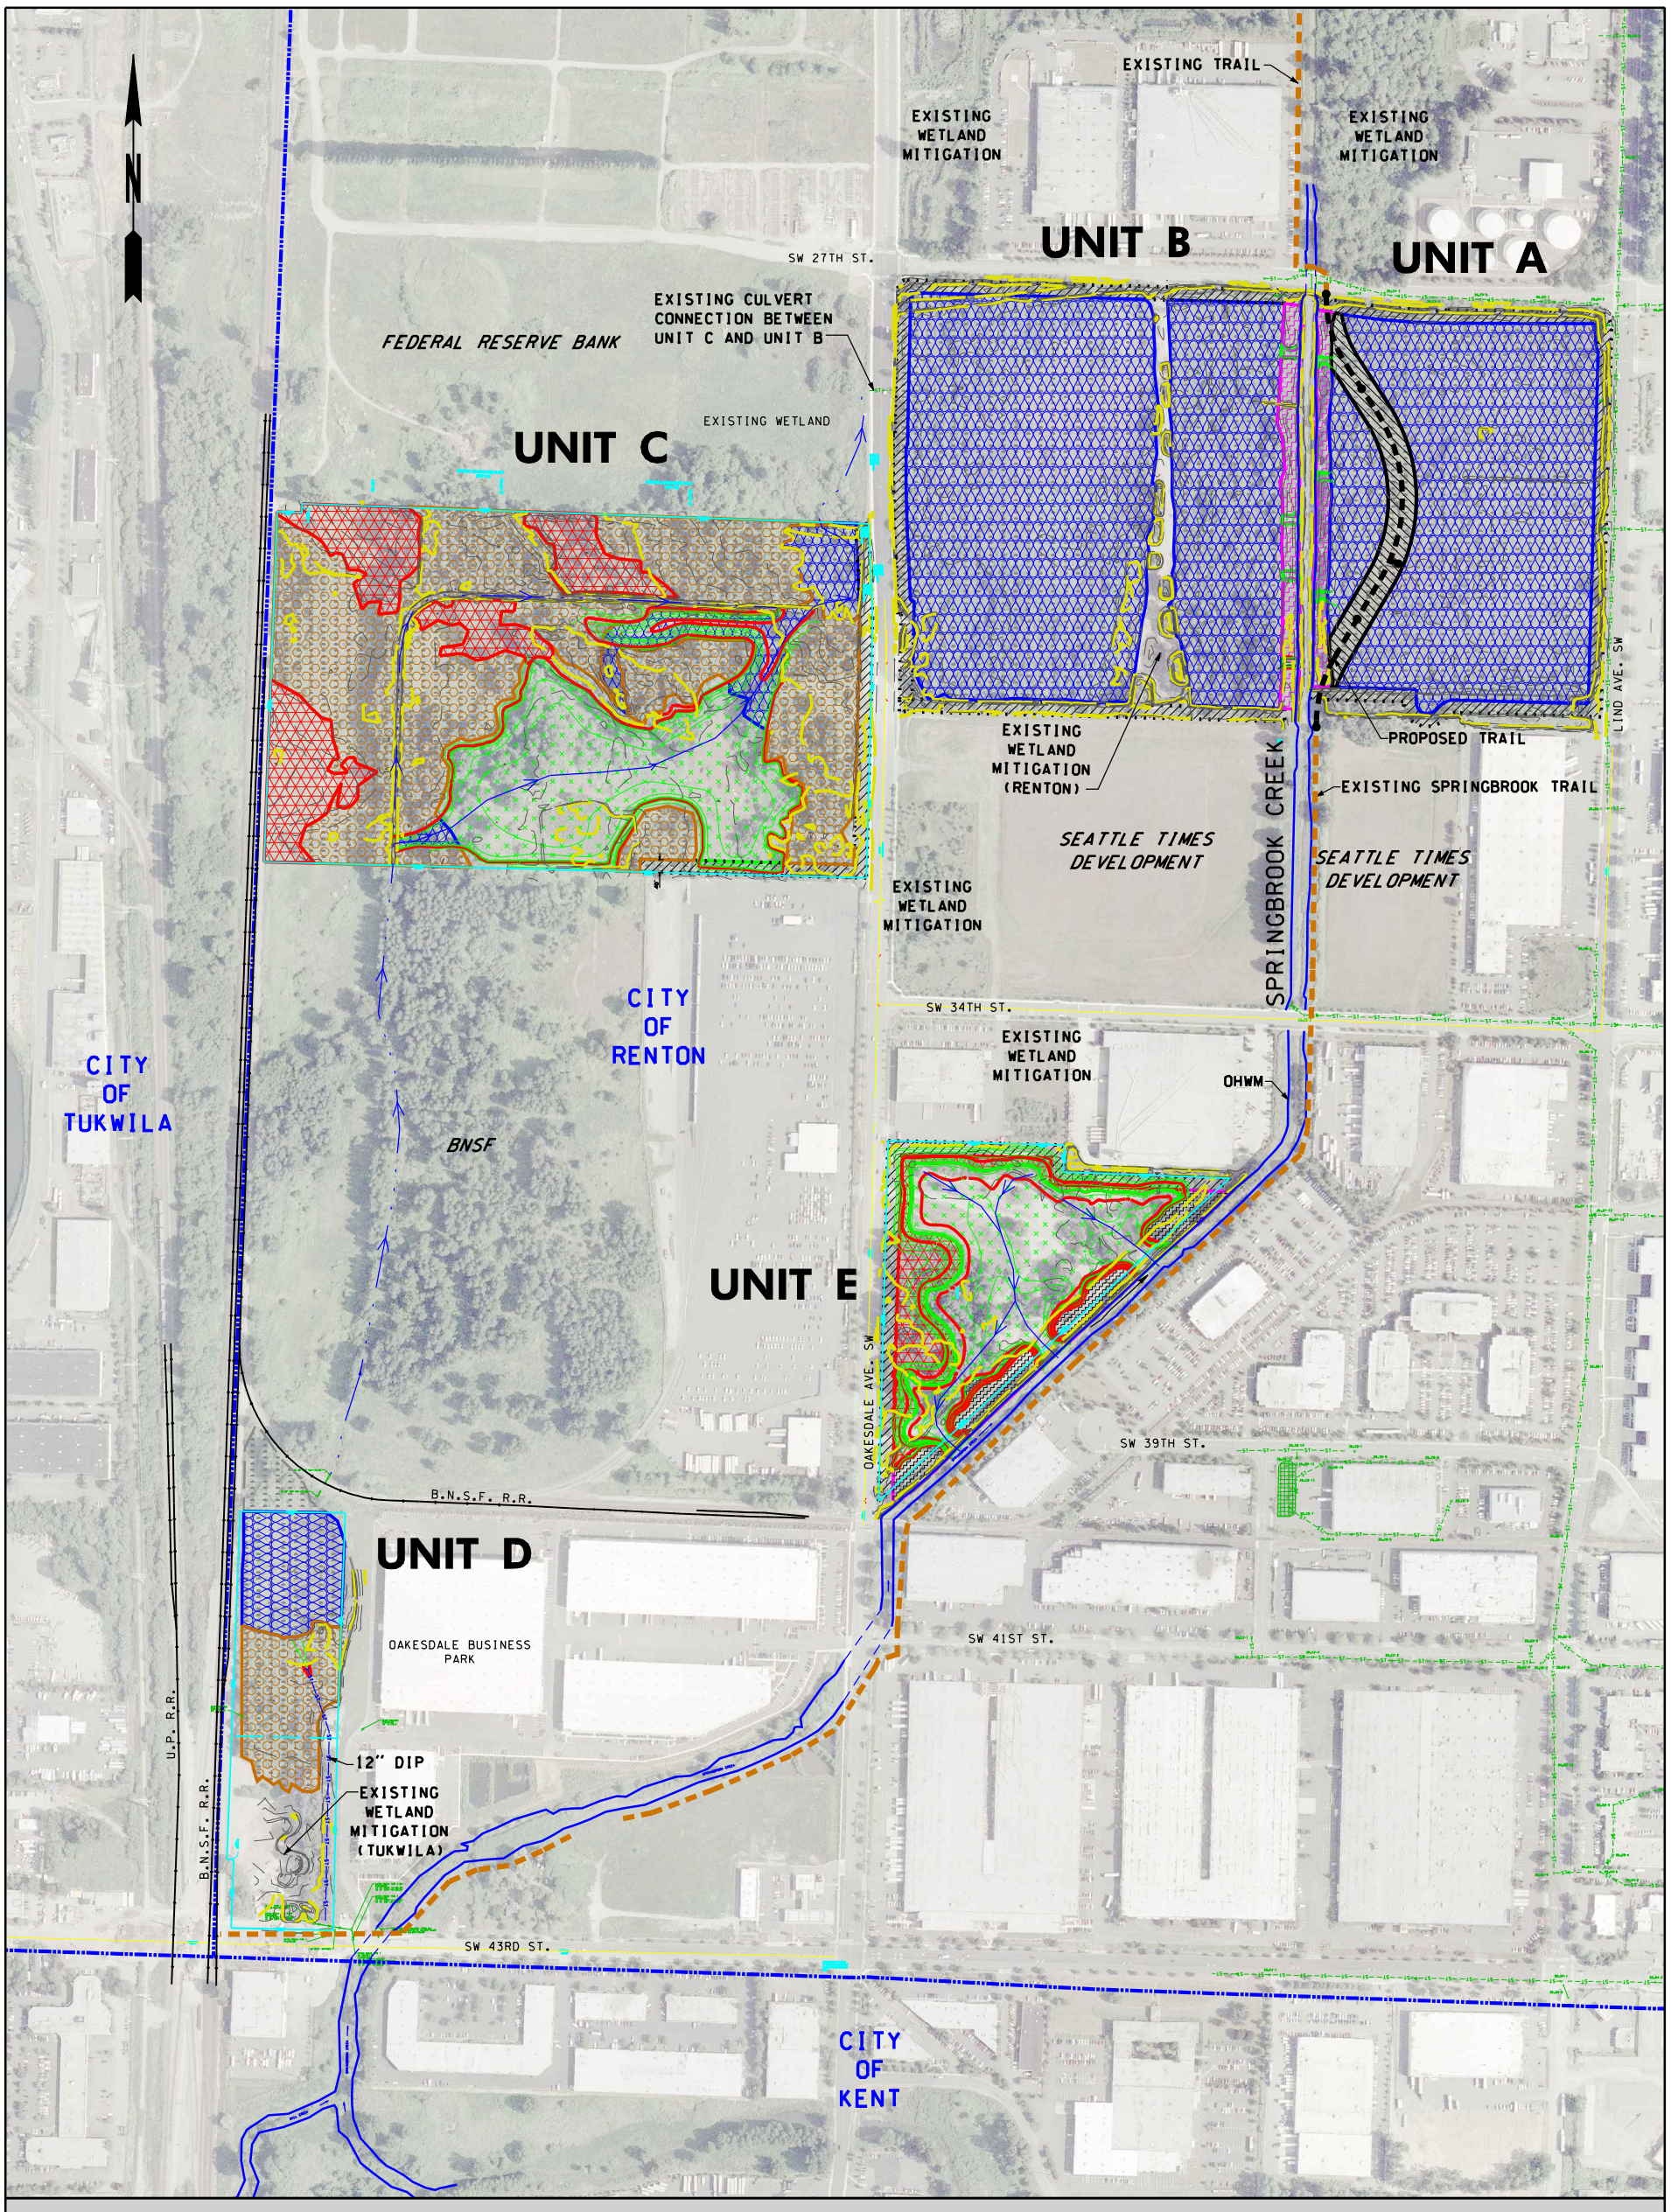

LEGEND

- PROPOSED INDEX CONTOUR
- PROPOSED INTERMEDIATE CONTOUR
- EXISTING INDEX CONTOUR
- EXISTING INTERMEDIATE CONTOUR
- EXISTING WETLANDS
- WETLAND RE-ESTABLISHMENT
- WETLAND REHABILITATION
- WETLAND ENHANCEMENT
- UPLAND HABITAT ENHANCEMENT
- BUFFER FROM PARCEL BOUNDARY
- BUFFER FROM TRAIL
- RIPARIAN ENHANCEMENT
- CITY LIMITS
- PROPOSED STORM SEWER
- PROPOSED CONVEYANCE DITCH
- PARCEL BOUNDARY
- EXISTING STORM SEWER
- RAILROAD TRACK
- EXISTING TRAIL
- PROPOSED TRAIL
- AREA TO BE CLEARED & GRUBBED
- EXISTING CONVEYANCE DITCH